


COPYRIGHT © BY CIRTEX/STROL. THIS DOCUMENT MAY NOT BE REPRODUCED IN WHOLE OR IN PART BY ANY MEANS WHATSOEVER.

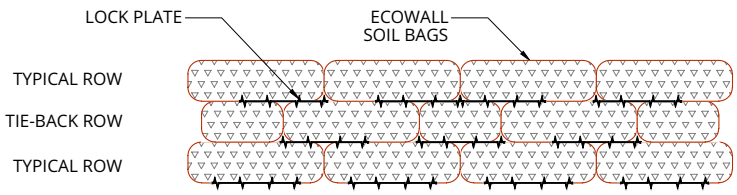

ELEVATION

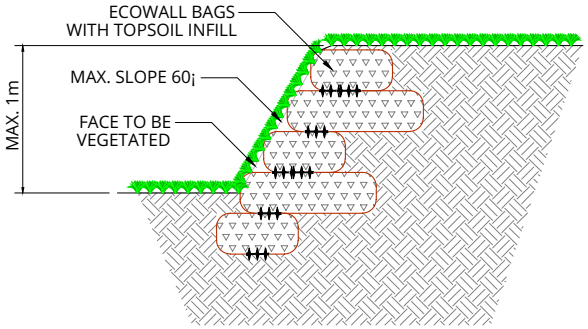

SECTION

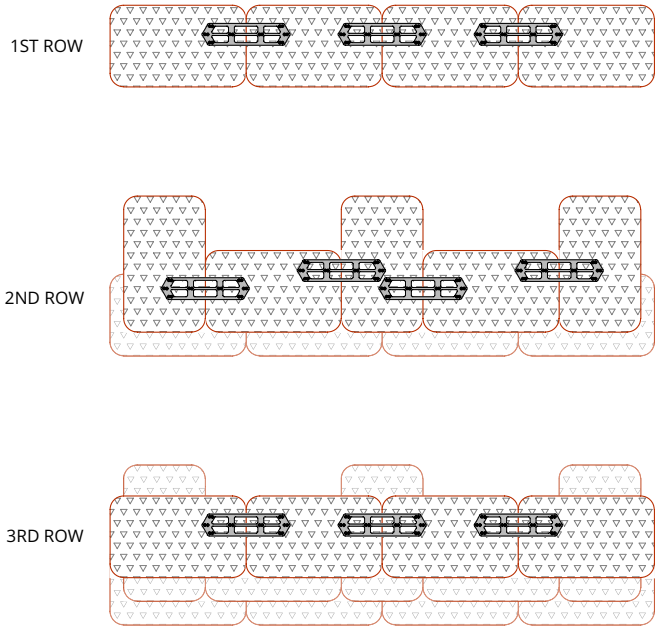

PLAN

NOTES:

1. All EcoWall system works shall be carried out in accordance with the specifications, installation guides and recommendations of Cirtex Industries / Strol LTD and the engineer.
2. EcoWall non-structural slops should be built to a maximum height of 1.0 m and 60 degree face angle.
3. The EcoWall lock plates shall be positioned as per the engineer's instructions.
4. All levels and dimensions shall be verified on site prior to the commencement of any works. Any discrepancies shall immediately be brought to the attention of the engineer.
5. Refer to the interlocking plate installation guide for detailed installation methodology.
6. All dimensions are in meters unless noted otherwise.
7. Technical support drawing only - not for construction.
8. EcoWall lock plates manufactured from recycled polypropylene.

Strol™

CONFIDENTIAL - The drawings must not be disclosed to any third parties without written permission from CIRTEX/STROL. Unauthorised disclosure may result in prosecution.
This drawing is the property of CIRTEX/STROL and is subject to return on demand. It is submitted for the use only in connection with the proposal and contracts of CIRTEX/STROL with the expressed conditions that it is not to be reproduced or copied in any form. This data must only be used in accordance with our standard terms and conditions.
CIRTEX/STROL accepts no responsibility for any loss or damage resulting from any person acting on this information. The details and dimensions contained in this document may change, please check with CIRTEX/STROL for confirmation of current specifications.

LOCK PLATE STANDARD DRAWING

ECOWALL SOIL BAGS

NON-STRUCTURAL SLOPE

DRAWN BY: JAV	SCALE: NTS
CHECKED BY: WH	DRAWING No: 112 005
APPROVED BY: LJJ	SHEET No: 1 of 1
DATE: 12/08/2025	REVISION: A